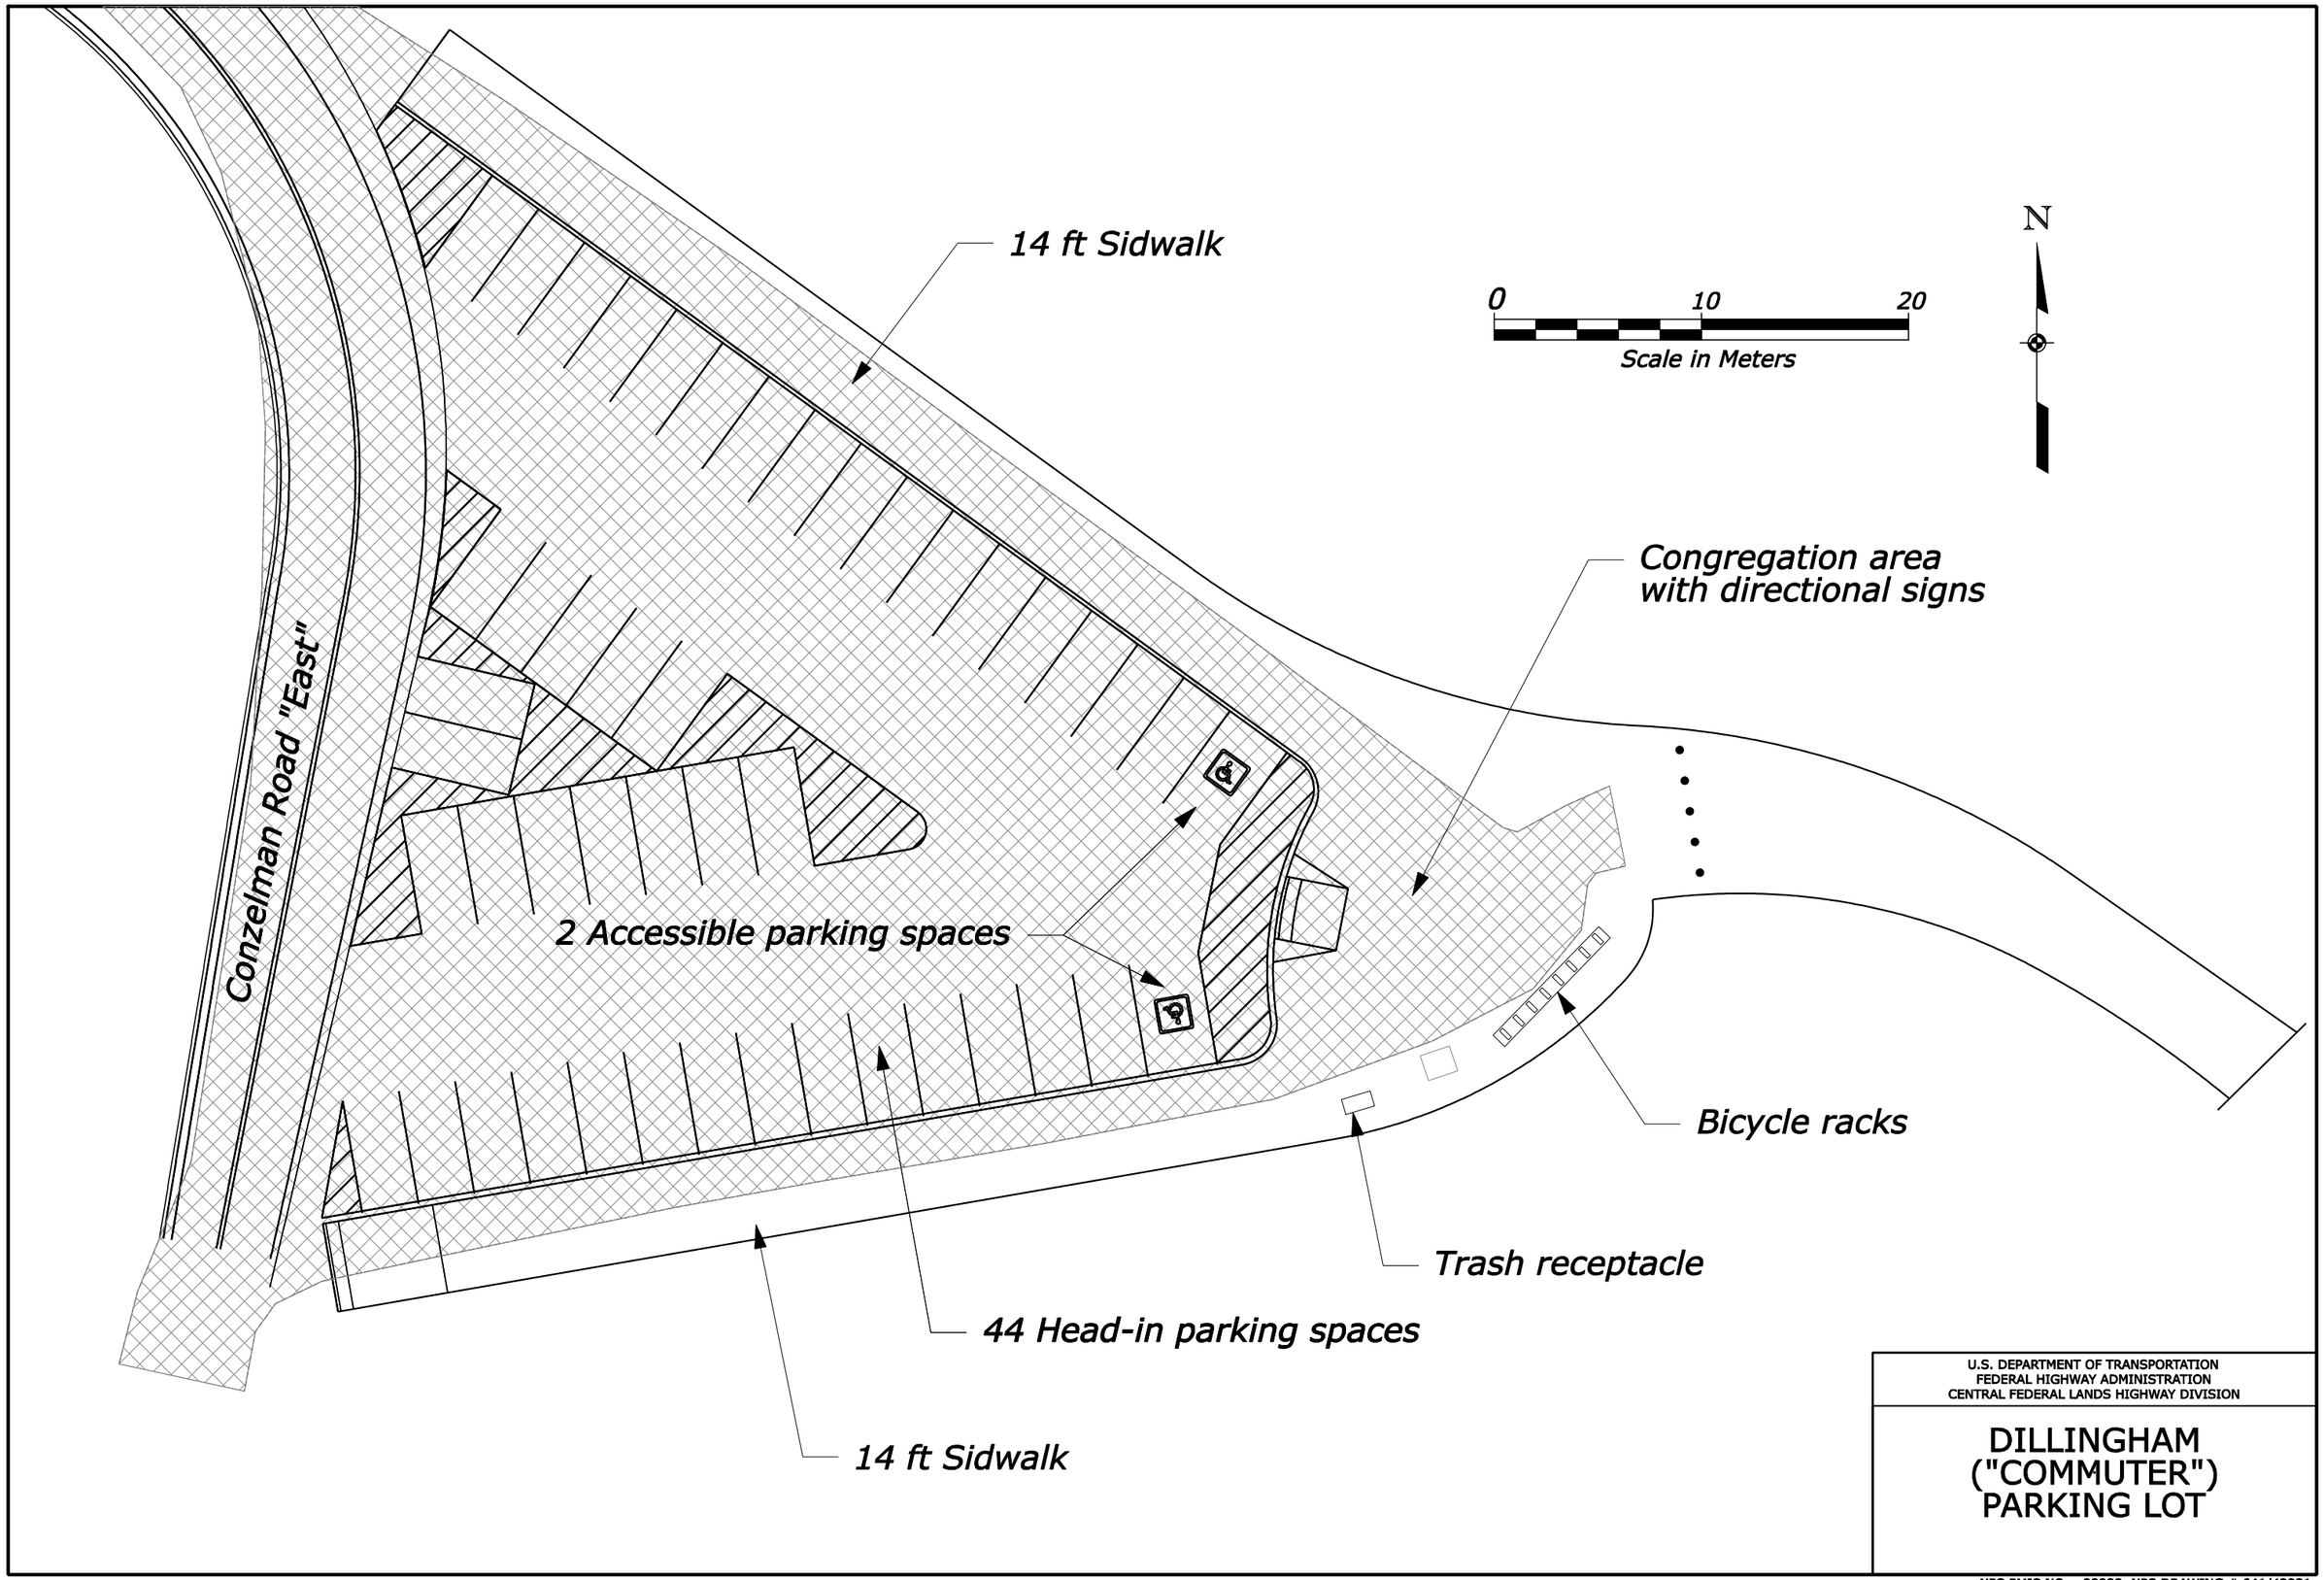
14 ft Sidwalk
0
10
20
Scale in Meters
N
Congregation area
with directional signs
Conzelman Road "East"
2 Accessible parking spaces
Bicycle racks
Trash receptacle
44 Head-in parking spaces
14 ft Sidwalk
U.S. DEPARTMENT OF TRANSPORTATION
FEDERAL HIGHWAY ADMINISTRATION
CENTRAL FEDERAL LANDS HIGHWAY DIVISION
DILLINGHAM
("COMMUTER")
PARKING LOT
NPS PMIS NO.: 88838, NPS DRAWING # 641/42931